



ELEVATION K

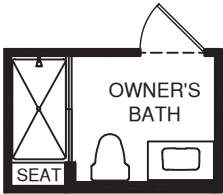

ELEVATION L

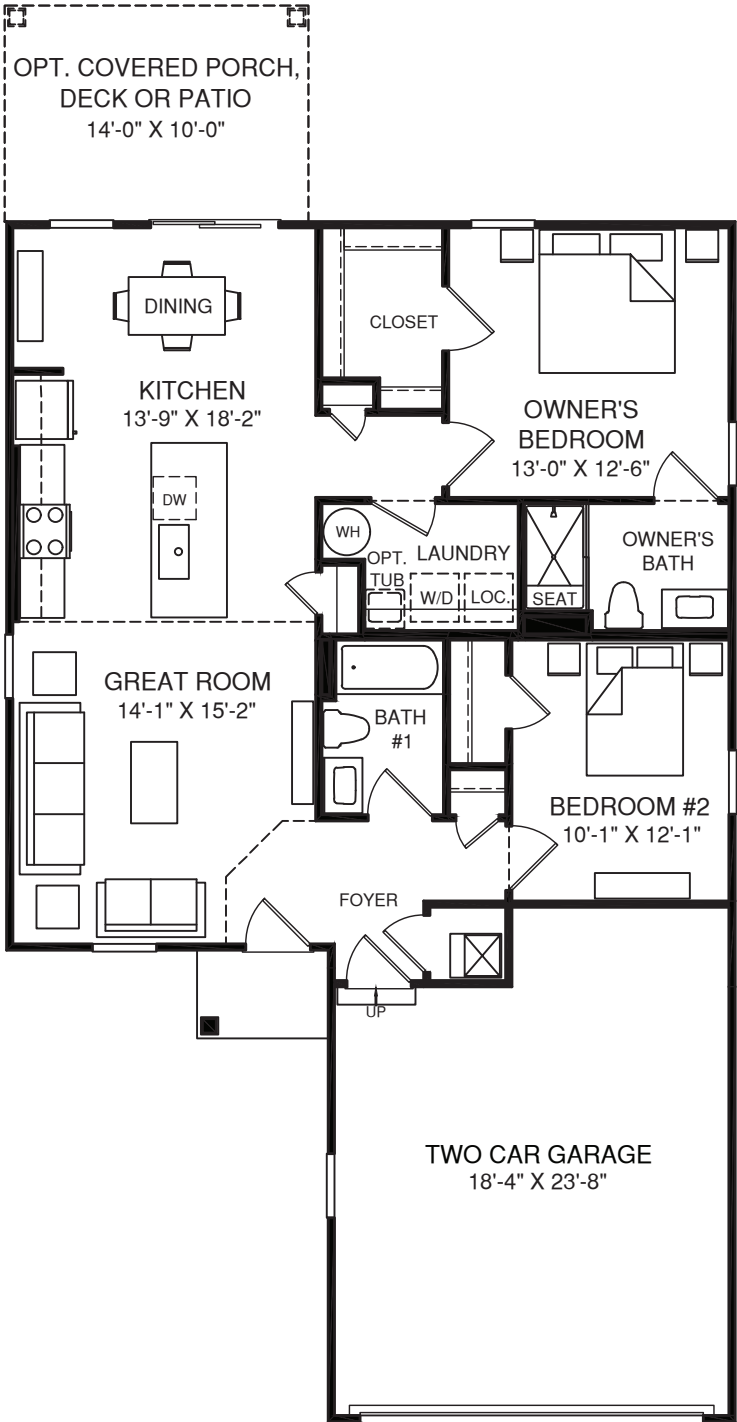

OPT. OWNER'S BATH
ALTERNATE LAYOUT

MAIN LEVEL